NOT FINAL

PROPERTY LINE AGREEMENT

WE THE UNDERSIGNED AGREE TO THESE PROPERTY LINES AS THEY ARE DEPICTED ON THIS PLAN OF SURVEY.

FREDERIC V. SHAEFER _____

RICHARD P. SHAEFER _____

JAMES E. WAGNER JR. _____

ELIZABETH P. WAGNER _____

SHIRLEY A. WAGNER _____

ON THIS THE ___ DAY OF _____ 2011 BEFORE ME THE UNDERSIGNED OFFICER THE ABOVE PERSONALLY APPEARED WHO ARE DULY SWORN ACCORDING TO THE LAW THAT THEY DO OWN THAT LAND AS SHOWN ON THIS SURVEY DRAFT _____ NOTARY PUBLIC

MAGNETIC 2011

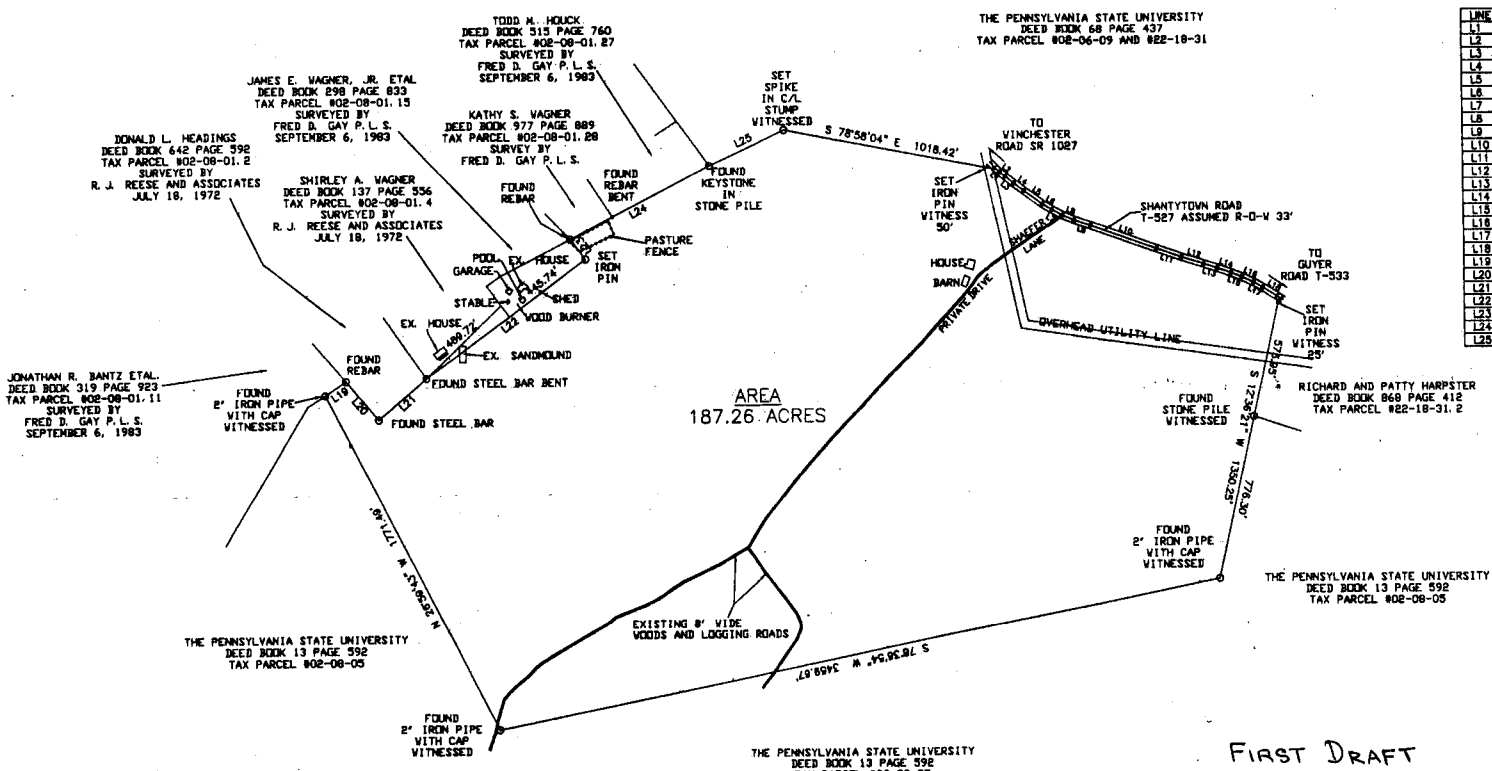

LINE	BEARING	DISTANCE
L1	S 45°58'14" E	17.91'
L2	S 51°32'22" E	32.80'
L3	S 51°08'18" E	51.71'
L4	S 53°17'48" E	58.07'
L5	S 53°48'48" E	108.18'
L6	S 59°11'20" E	52.72'
L7	S 61°15'32" E	56.36'
L8	S 67°59'22" E	58.34'
L9	S 72°10'12" E	78.45'
L10	S 70°07'30" E	329.88'
L11	S 70°11'24" E	122.59'
L12	S 72°10'41" E	110.59'
L13	S 72°19'23" E	67.40'
L14	S 70°48'17" E	68.60'
L15	S 69°05'49" E	55.18'
L16	S 65°24'54" E	59.80'
L17	S 61°33'32" E	49.69'
L18	S 57°50'13" E	90.92'
L19	N 55°45'48" E	118.42'
L20	S 39°52'38" E	239.75'
L21	N 49°11'59" E	298.02'
L22	N 53°37'52" E	935.46'
L23	N 36°22'08" W	117.42'
L24	N 62°48'07" E	736.74'
L25	N 85°13'38" E	389.98'

FIRST DRAFT

PLAN OF SURVEY
FOR
FREDERIC V. SHAEFER AND RICHARD P. SHAEFER
DEED BOOK 329 PAGE 754
TAX PARCEL #02-08-02 & 02-08-03
BAREE TOWNSHIP HUNTINGDON COUNTY
PENNSYLVANIA
SCALE 1" = 400' FEBRUARY 28, 2011

0' 400' 800' 1200'

PLAN PREPARED BY:
YOUNG'S SURVEYING INC.
PO BOX 367
HUNTINGDON PA 16652
FILE: SHAEFER FREDERIC2-28-2011